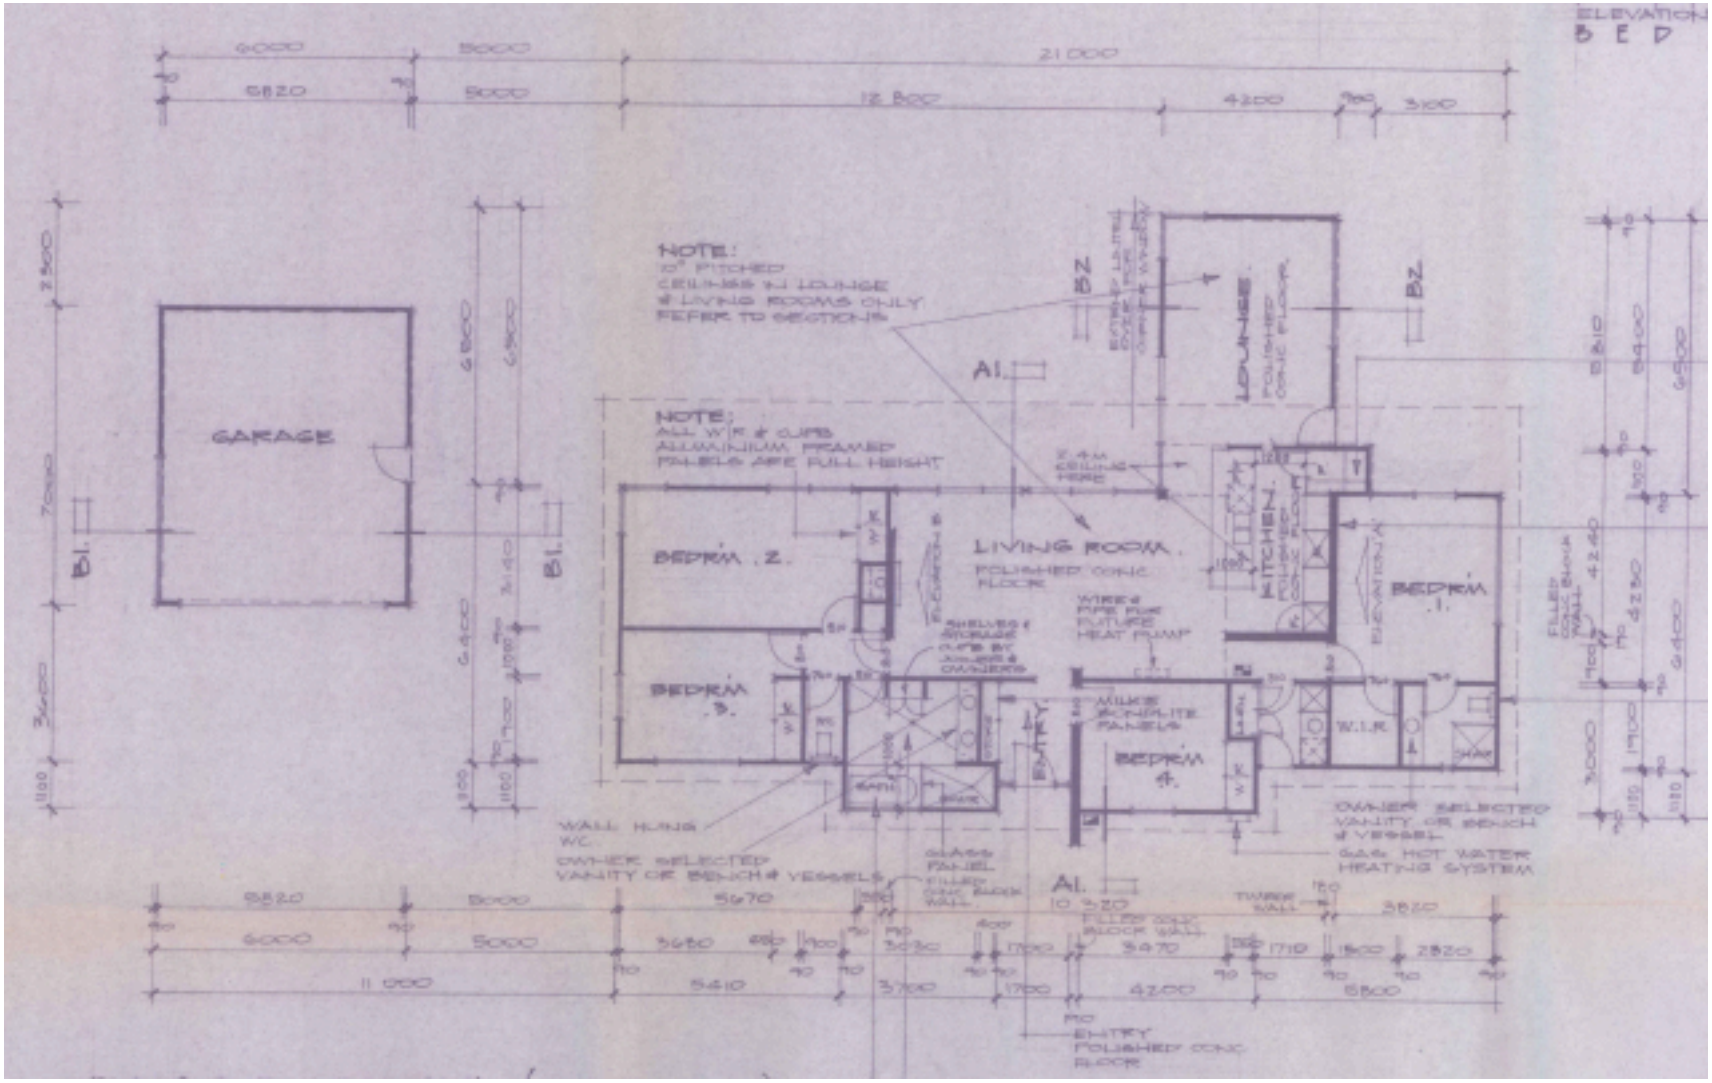
ELEVATION
B E D
NOTE:
10° PITCHED
CEILINGS IN LOUNGE
& LIVING ROOMS ONLY
REFER TO SECTIONS
NOTE:
ALL W/R & CUPB
ALUMINIUM FRAMED
PANELS ARE FULL HEIGHT
GARAGE
LOUNGE
POLISHED CONC FLOOR
KITCHEN
POLISHED CONC FLOOR
LIVING ROOM
POLISHED CONC FLOOR
BEDRM 1
BEDRM 2
BEDRM 3
BEDRM 4
W.I.R
ENTRY
POLISHED CONC FLOOR
WIRE & PIPE FOR FUTURE HEAT PUMP
MILKE MELAMITE PANELS
WALL HUNG W.C.
OWNER SELECTED VANITY OR BENCH & VESSEL
GAS HOT WATER HEATING SYSTEM
GLASS PANEL FILLED CONC BLOCK WALL
FILLED CONC BLOCK WALL
TIMBER WALL
BZ
BL
AL
21 000
12 800
4200
3100
11 000
5410
5000
5820
6000
5670
3680
3030
3470
1710
2820
6800
4200
3700
1700
10 320